Name of work: Improvements to Drains and Asphalting to MEI Layout Main road from Hesaraghatta Main Road to Sidedhalli Main Road under RI- Dasarahalli Division

Est. Cost (in Lakhs) : 250.00

Name of work: Resurfacing of 7th cross to 14th Cross Road Ragavendra Layout Ward No 12 Shettihalli sub-Division

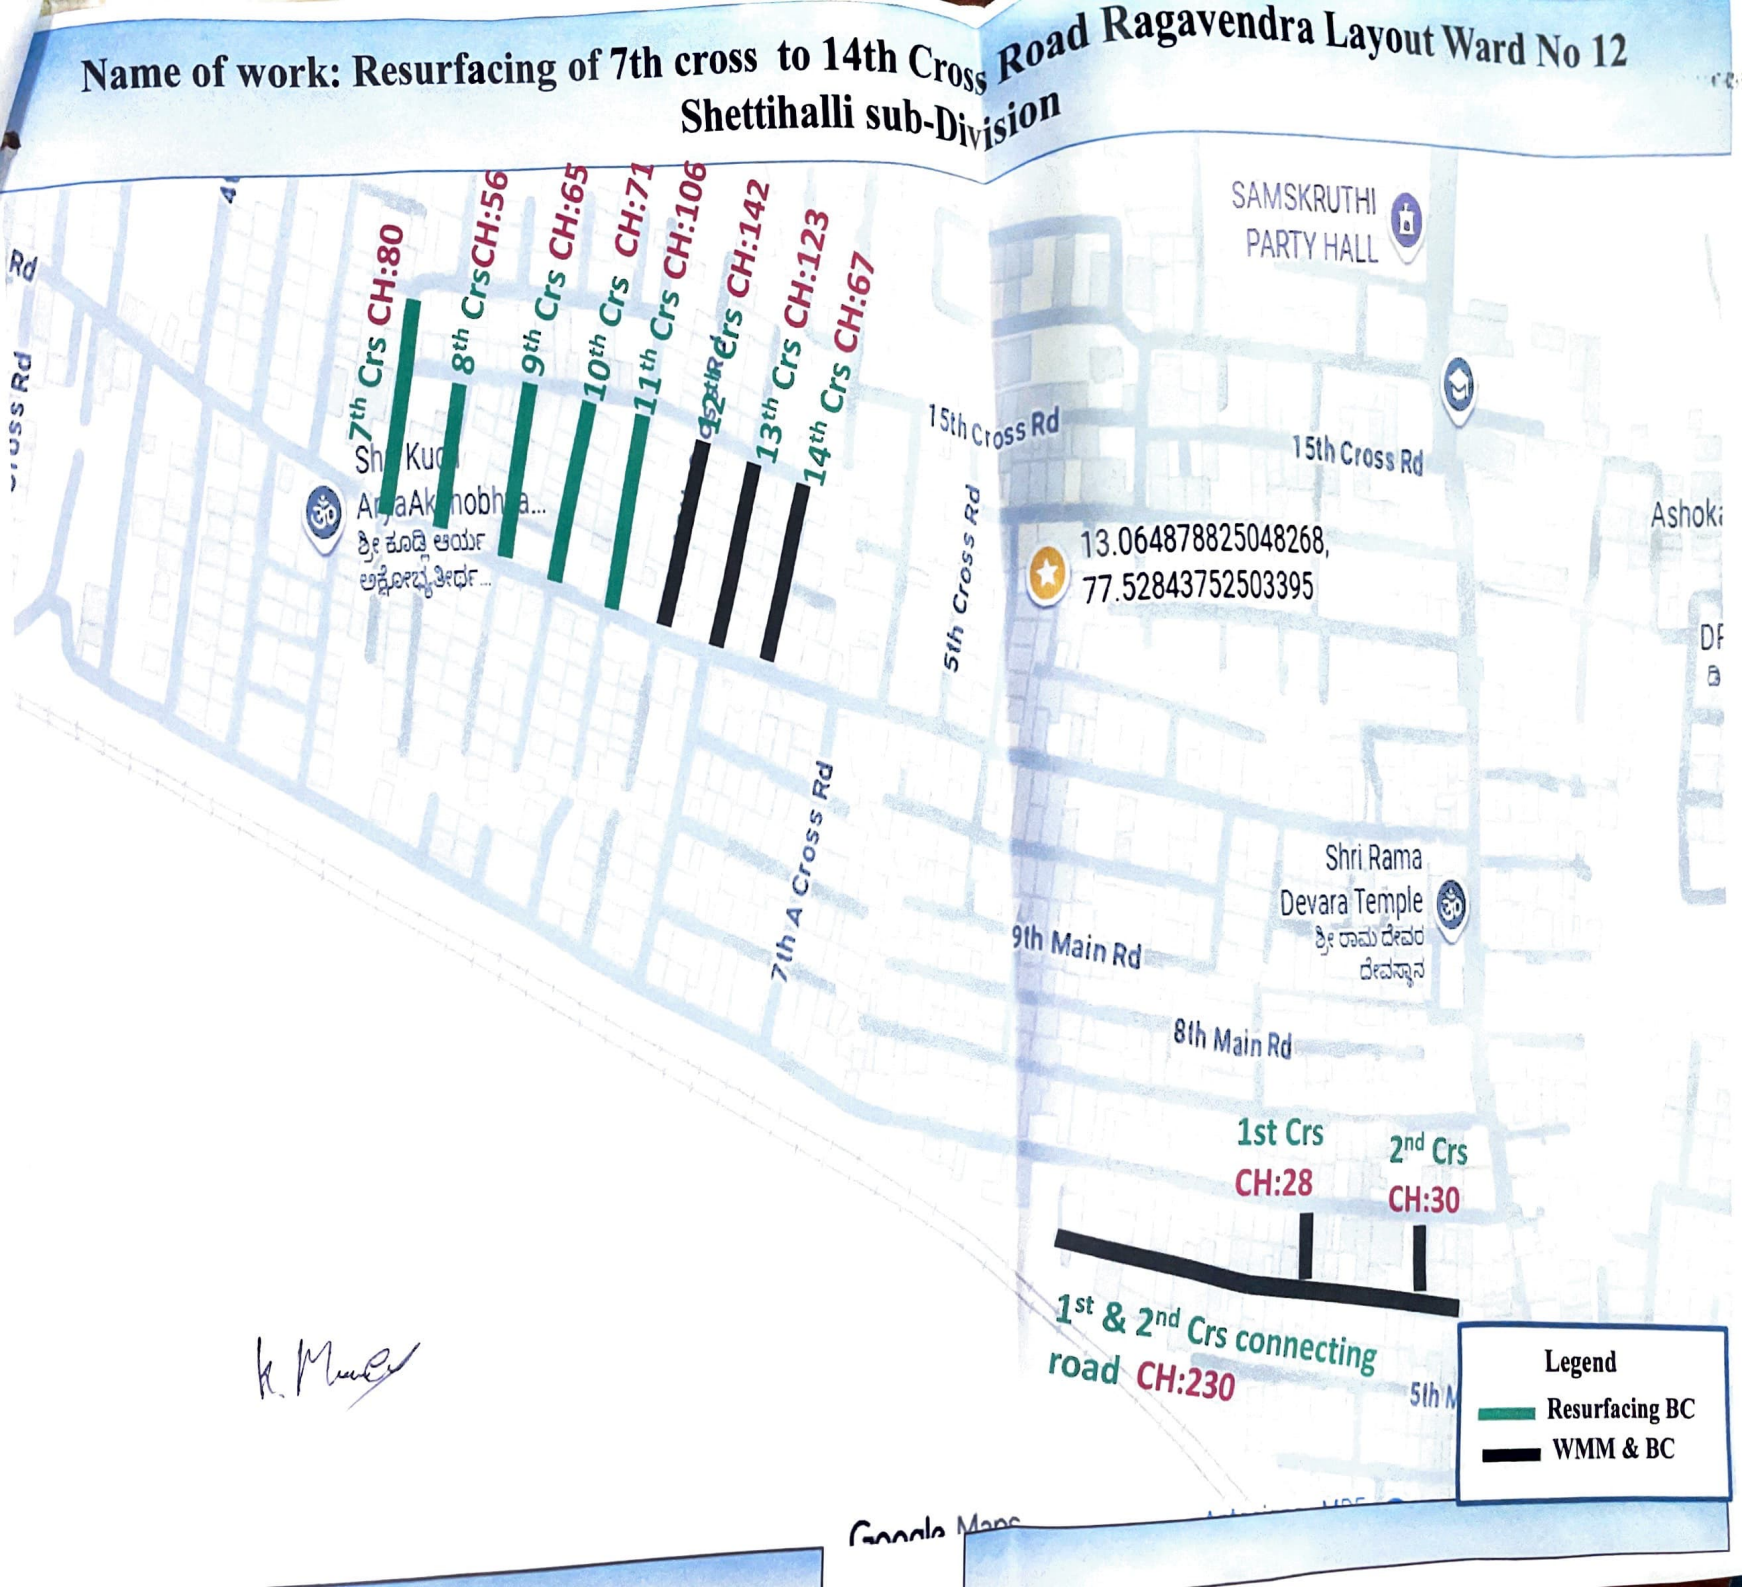

Name of work: Resurfacing of Lake View Layout Main Road and other surrounding roads Ward No 12 Shettihalli sub-Division

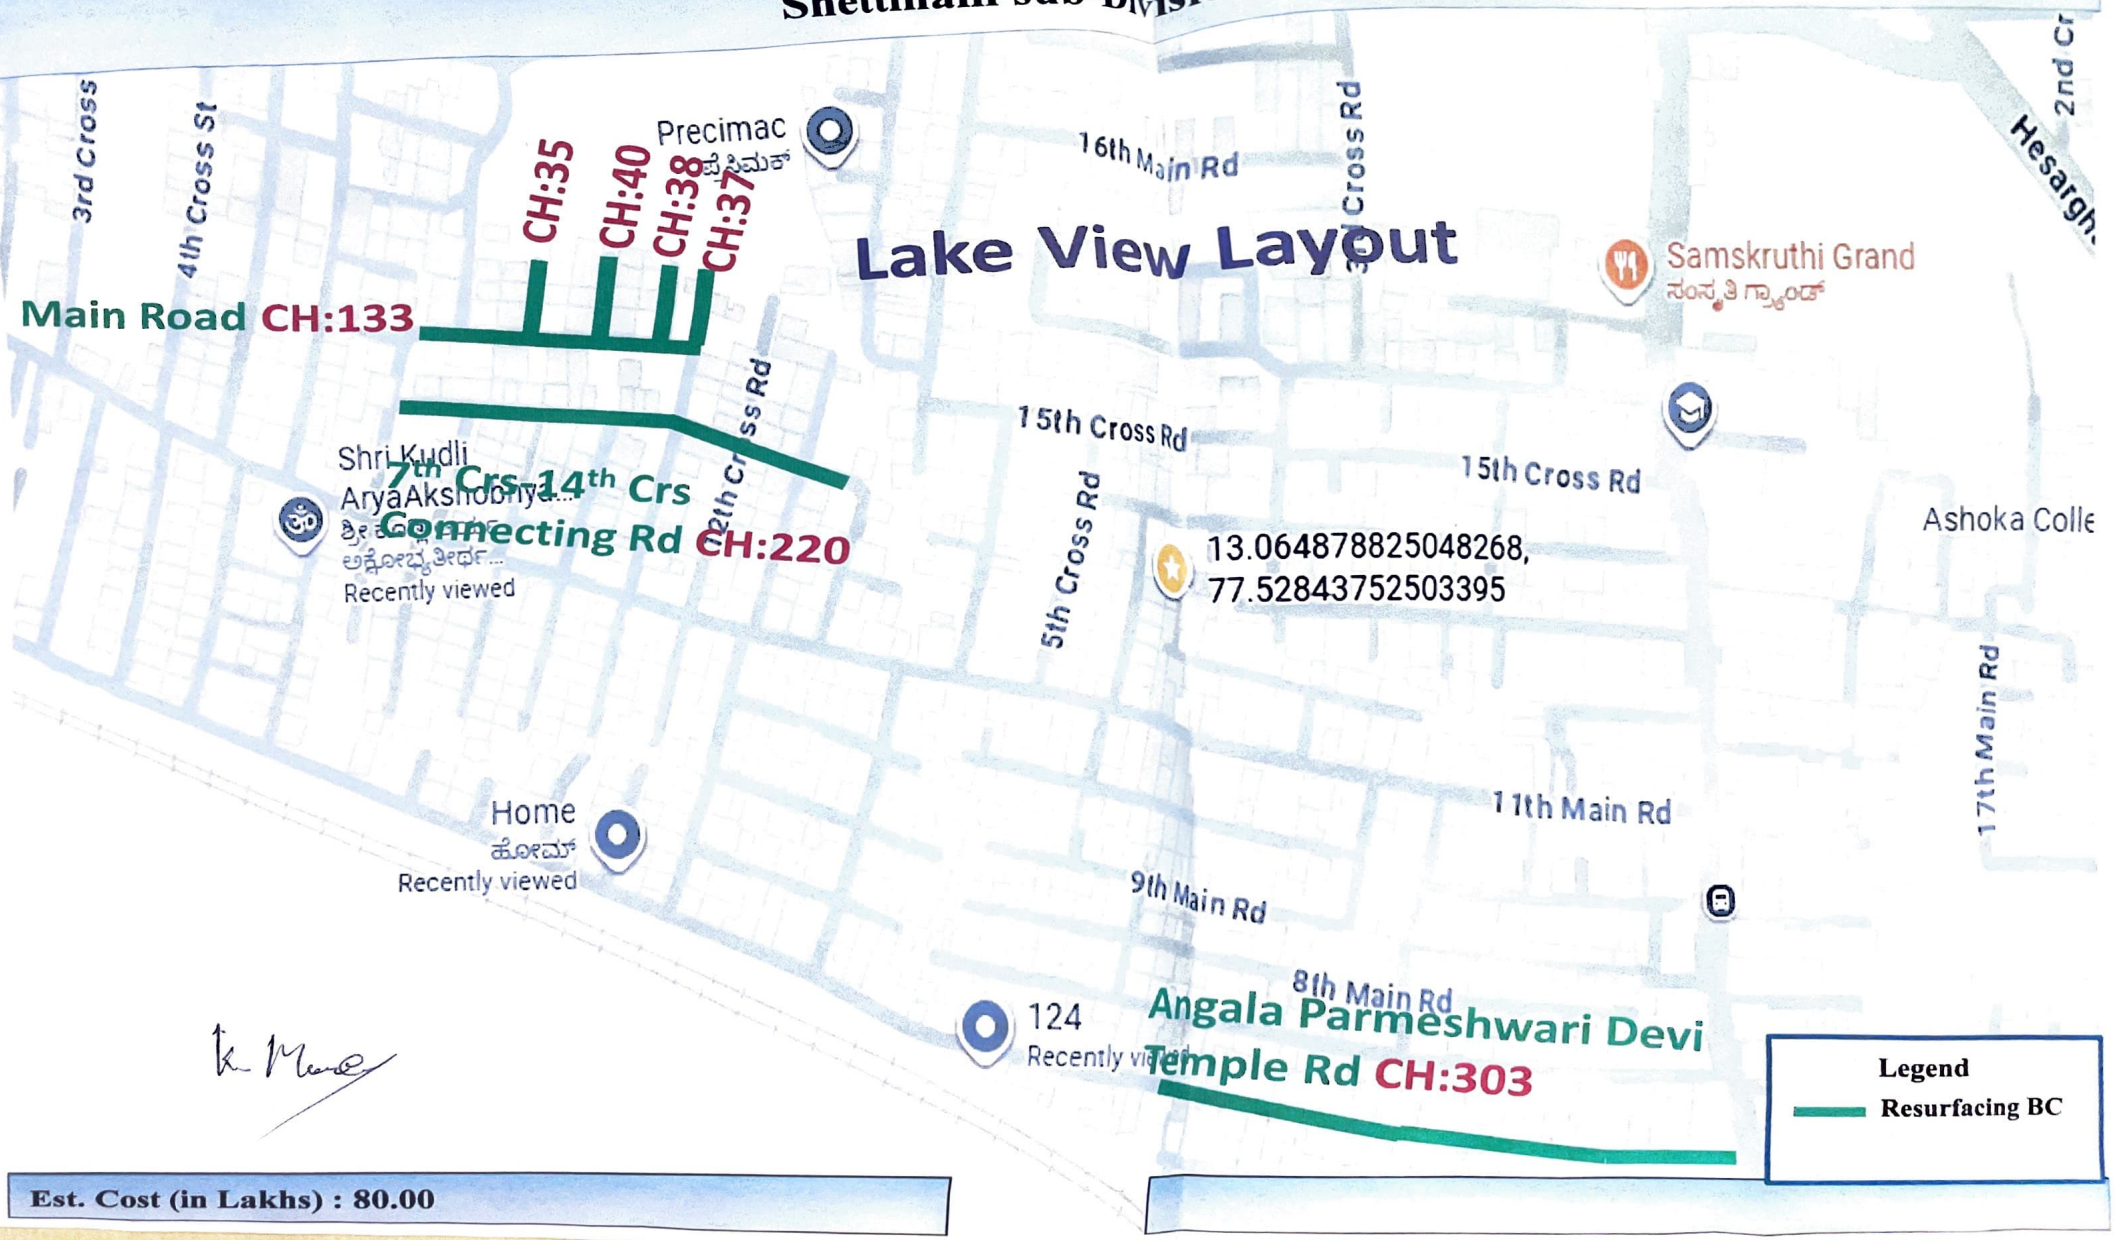

Est. Cost (in Lakhs) : 80.00

Name of work: Improvements to Drains and Asphalting to AGB Layout Main road from Hesaraghatta Main Road to R.R College under RI- Dasarahalli Division

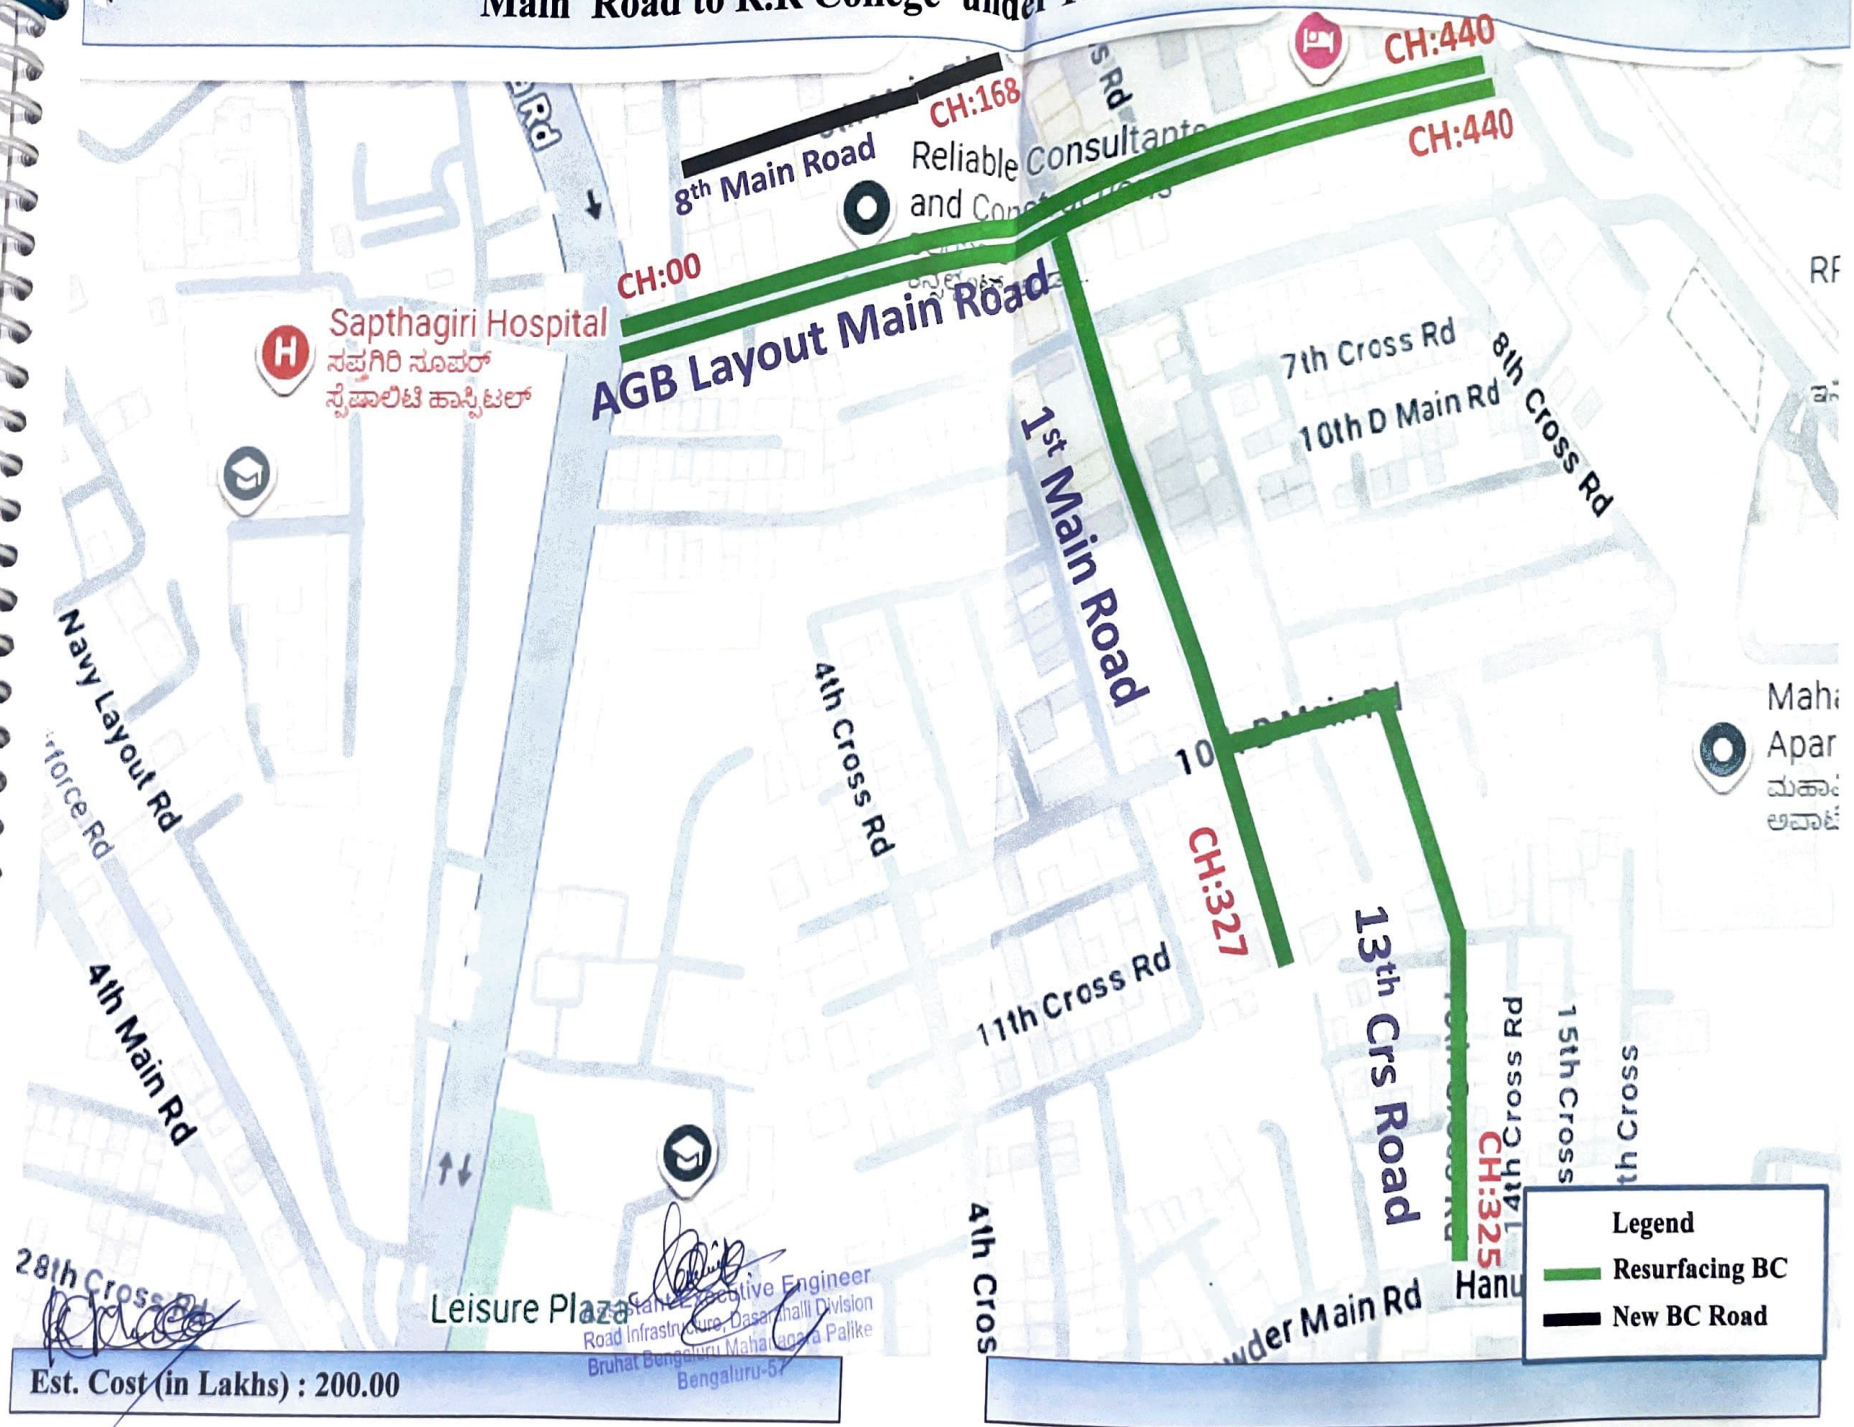

Est. Cost (in Lakhs) : 200.00

Assistant Executive Engineer
Road Infrastructure, Dasarahalli Division
Bruhat Bengaluru Mahanagara Palike
Bengaluru-57

Name of work: Improvements to Drains and Asphalting to MEI Layout Main road from Hesaraghatta Main Road to Sidedhalli Main Road under RI- Dasarahalli Division

Assistant Executive Engineer
Road Infrastructure, Dasarahalli Division
Bruhat Bengaluru Mahanagara Palike
Bengaluru-57

Est. Cost (in Lakhs) : 250.00

Name of work: Improvements to Drains and Asphalting to Junjappa Main road from Junjappa temple on malasandra Main Road to Chikkabanavara Railway gate Road under RI- Dasarahalli Division

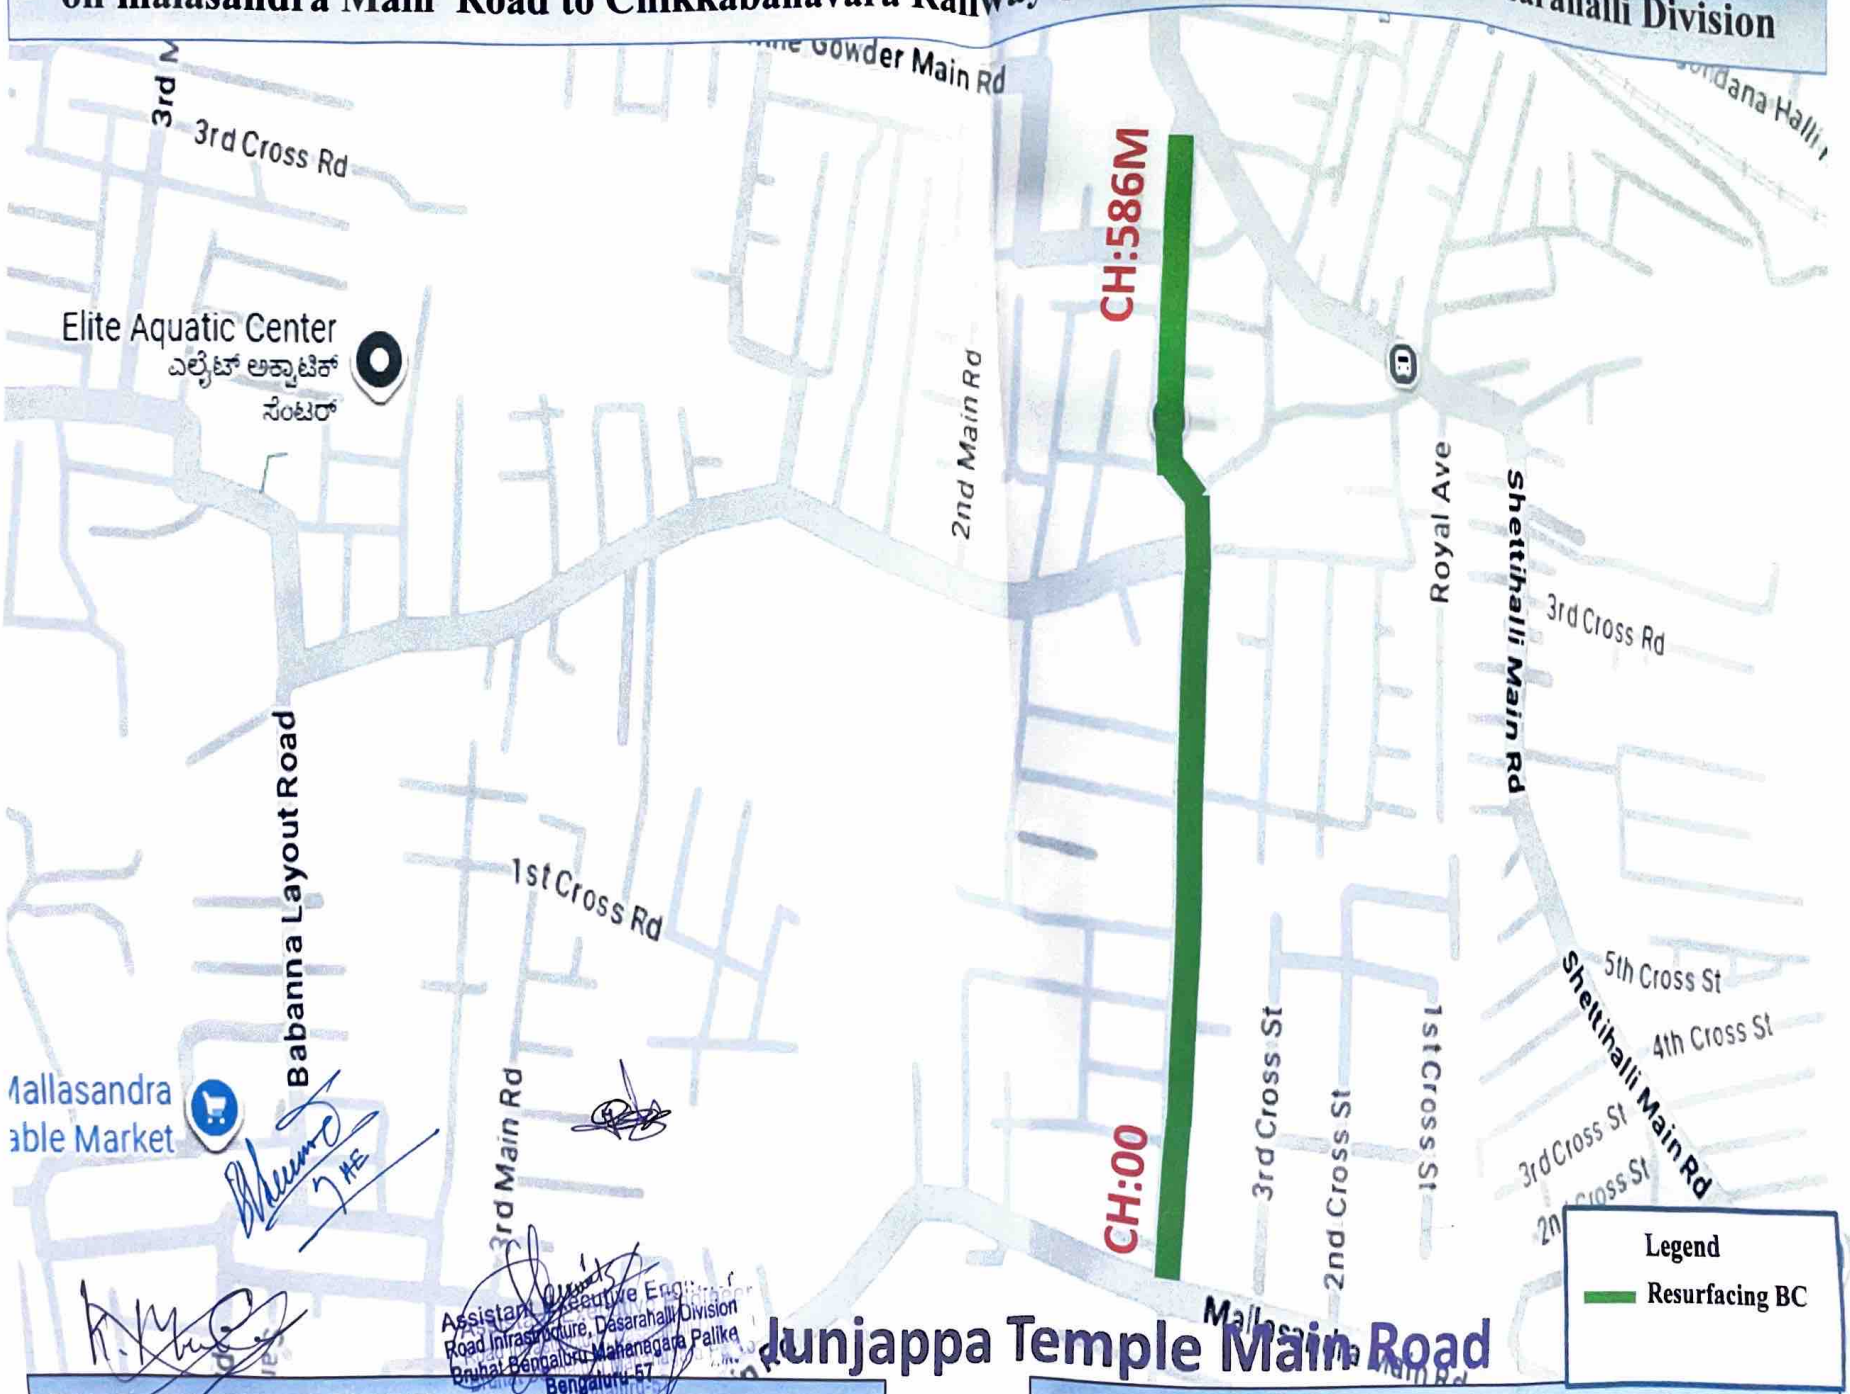

Est. Cost (in Lakhs) : 100.00

Assistant Executive Engineer
Road Infrastructure, Dasarahalli Division
Bruhat Bengaluru Mahanagara Palike
Bengaluru-57

Name of work: Improvements to Drains and Asphalting to Chikkasandra 3rd main road from Ckikkasandra Main Road to Hanumathe gowda Road under RI- Dasarahalli Division

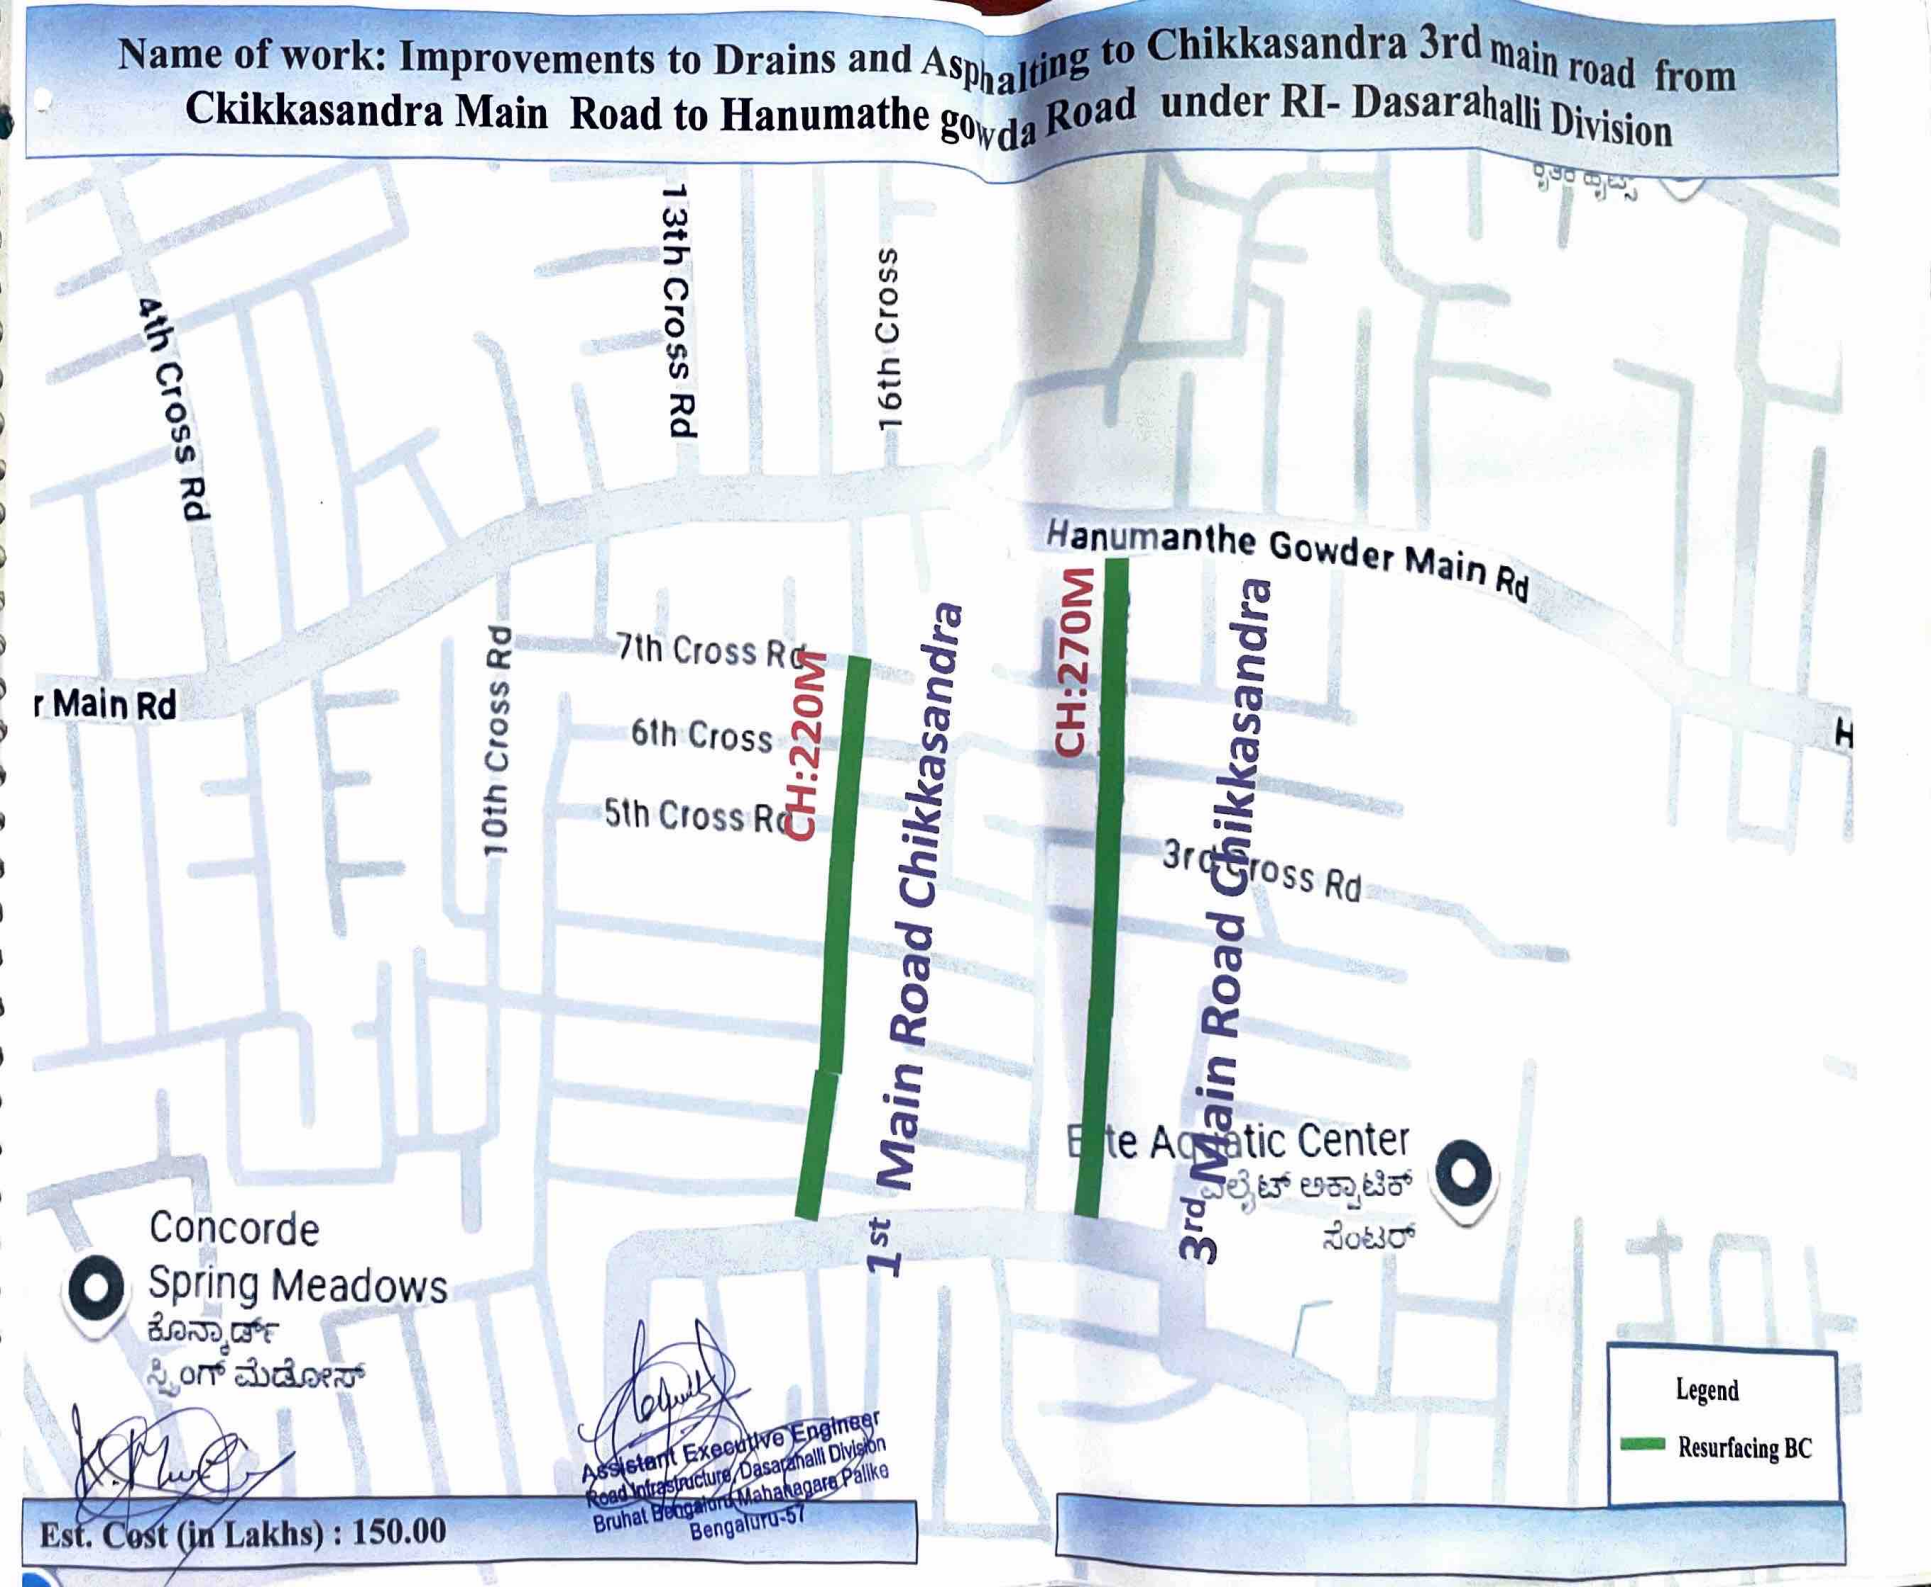

Assistant Executive Engineer
Road Infrastructure, Dasarahalli Division
Bruhat Bengaluru Mahanagara Palike
Bengaluru-57

Est. Cost (in Lakhs) : 150.00

Name of work: Improvements to Drains and Asphalting to Hanumathe gowda Road from Hesaraghatta Main Road at Sapthagiri College Jn to Chikkasandra Main Road under RI- Dasarahalli Division

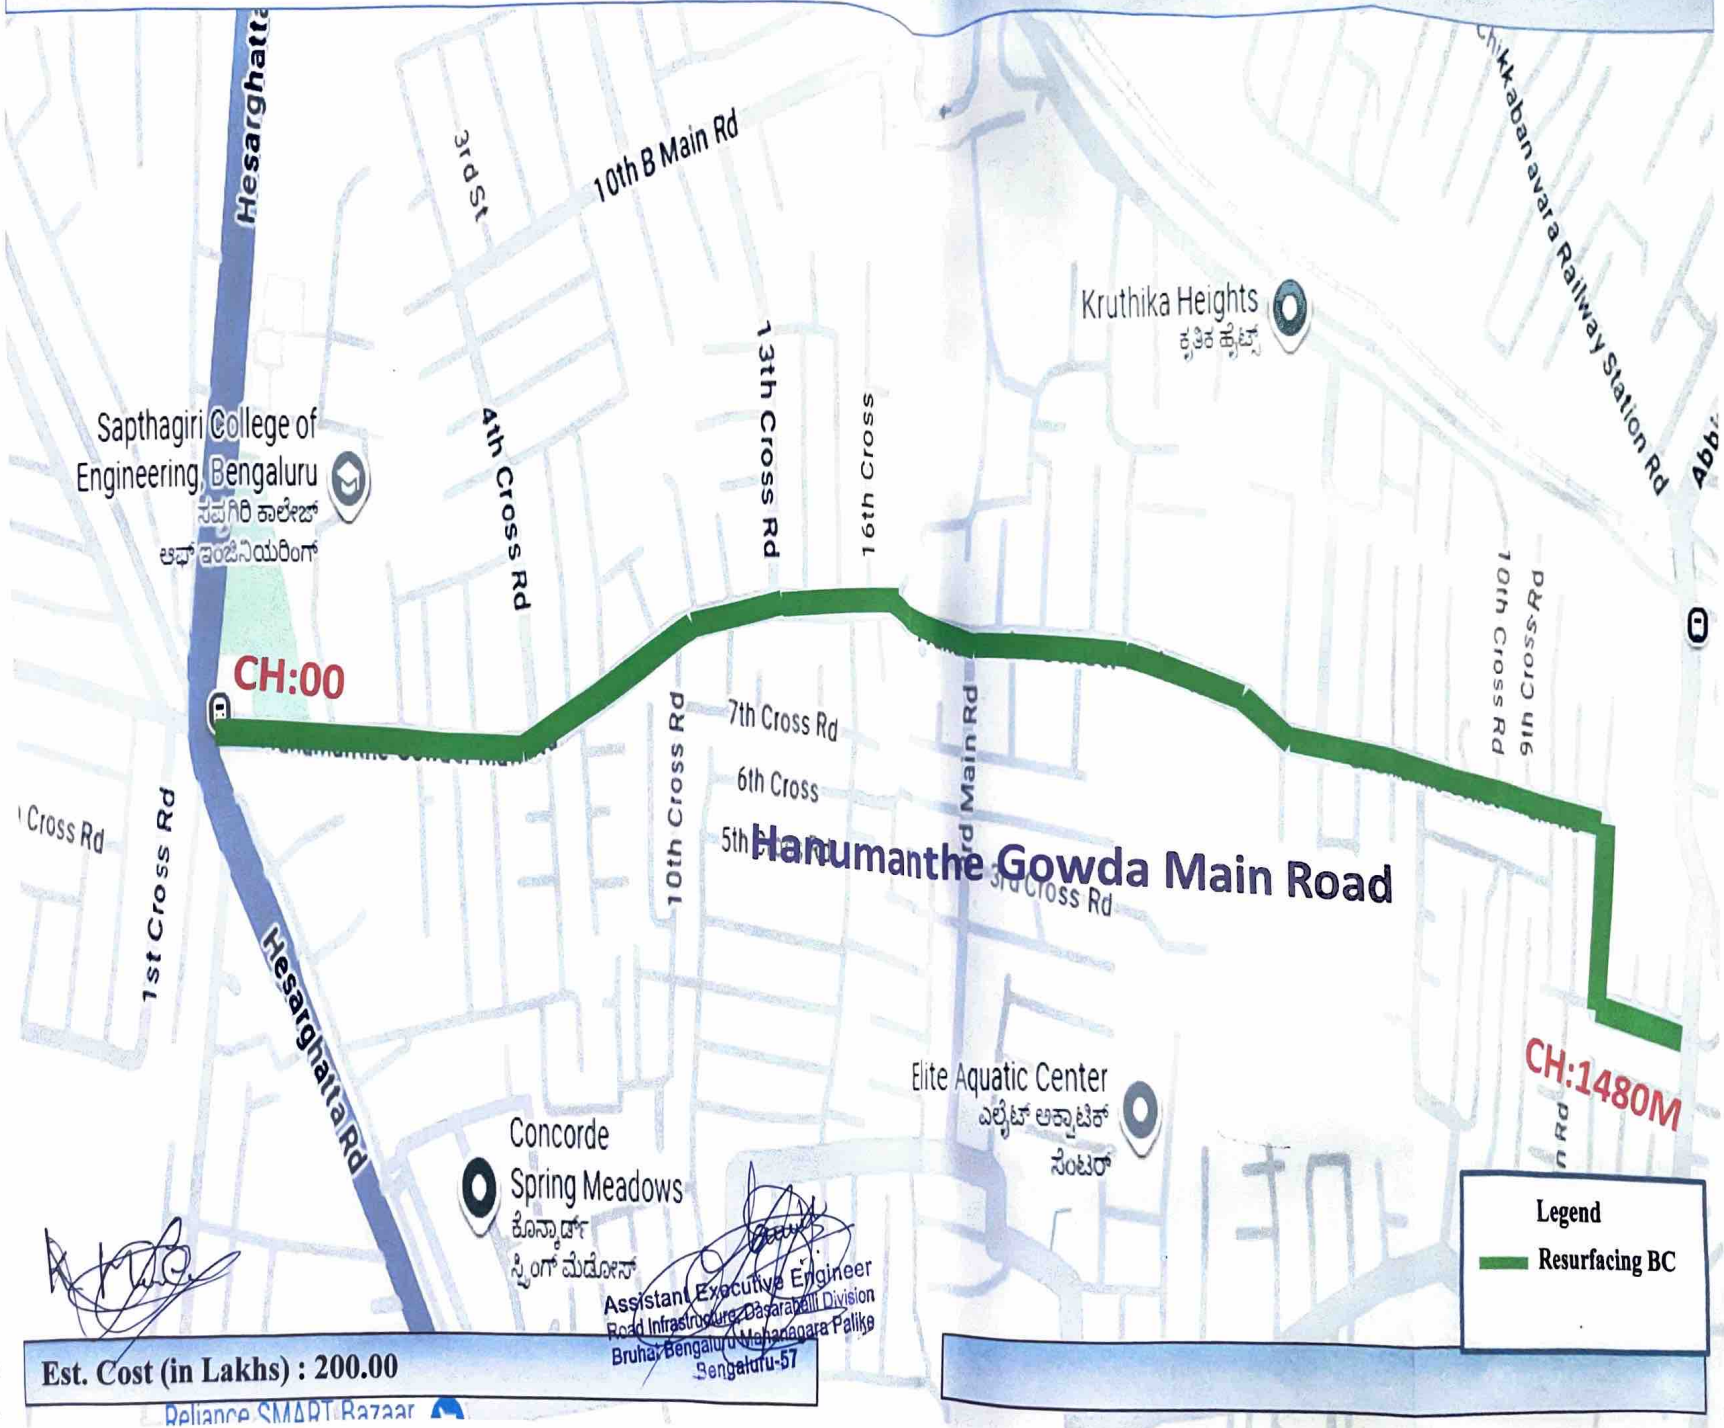

Name of work: Improvements to Drains and Asphalting to Kirloskar Layout Main Road from Hesaraghatta Main Road at Sapthagiri College Jn to 1st Cross Kirloskar Layout under RI- Dasarahalli Division .

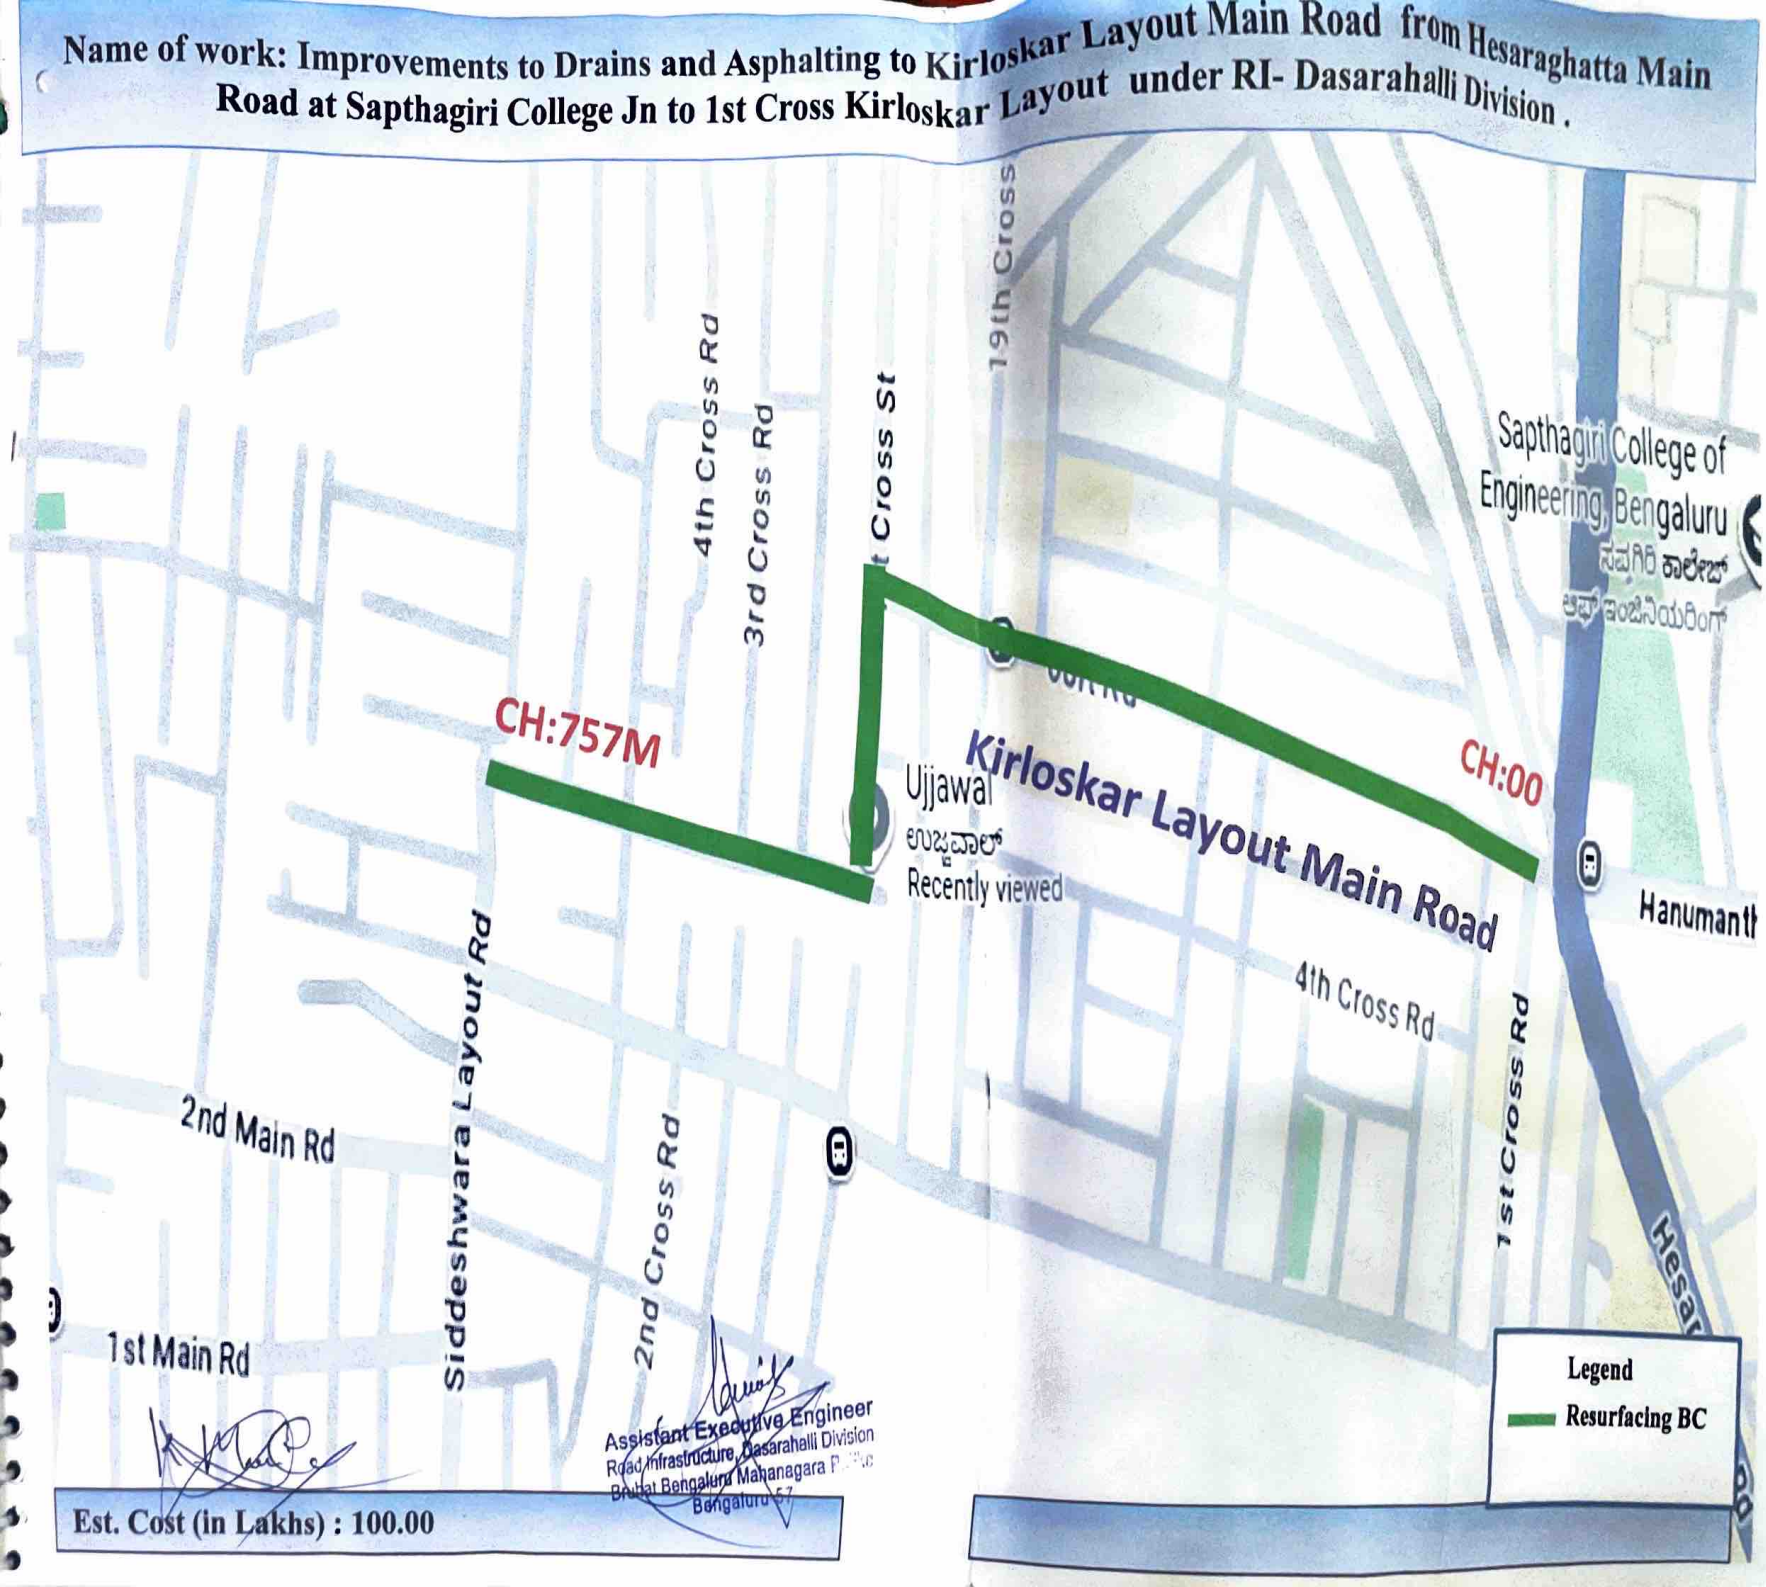

Assistant Executive Engineer
Road Infrastructure, Dasarahalli Division
Bruhat Bengaluru Mahanagara Palike
Bengaluru-57

Est. Cost (in Lakhs) : 100.00

Name of work: Resurfacing of 7th cross to 14th Cross Road Ragavendra Layout Ward No 12 Shettihalli sub-Division

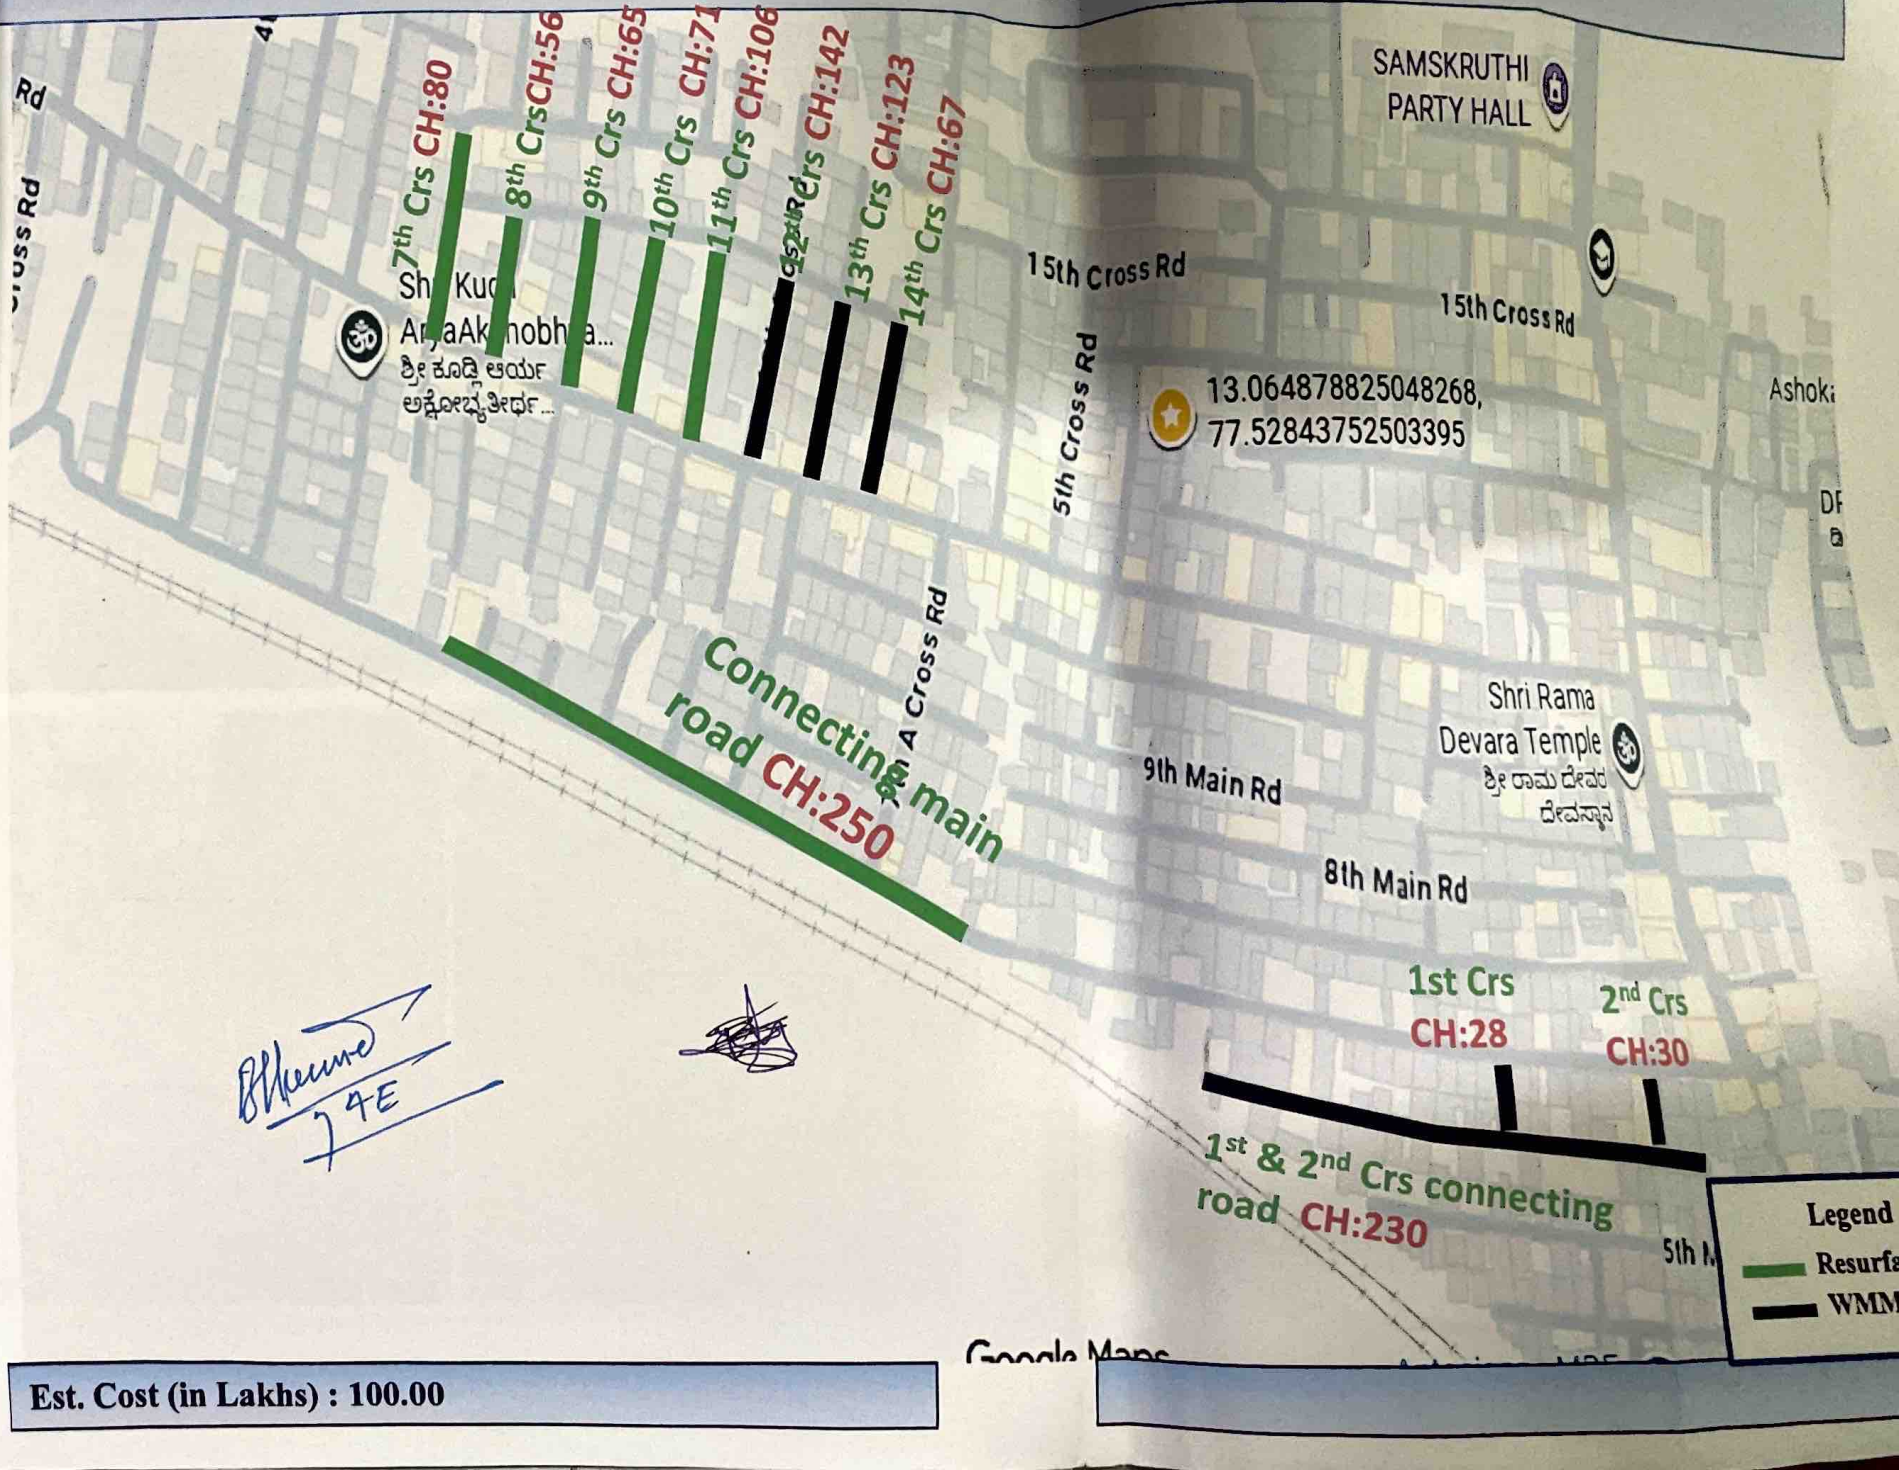

Est. Cost (in Lakhs) : 100.00

Name of work: Resurfacing of Lake View Layout Main Road and other surrounding roads Ward No 12 Shettihalli sub-Division

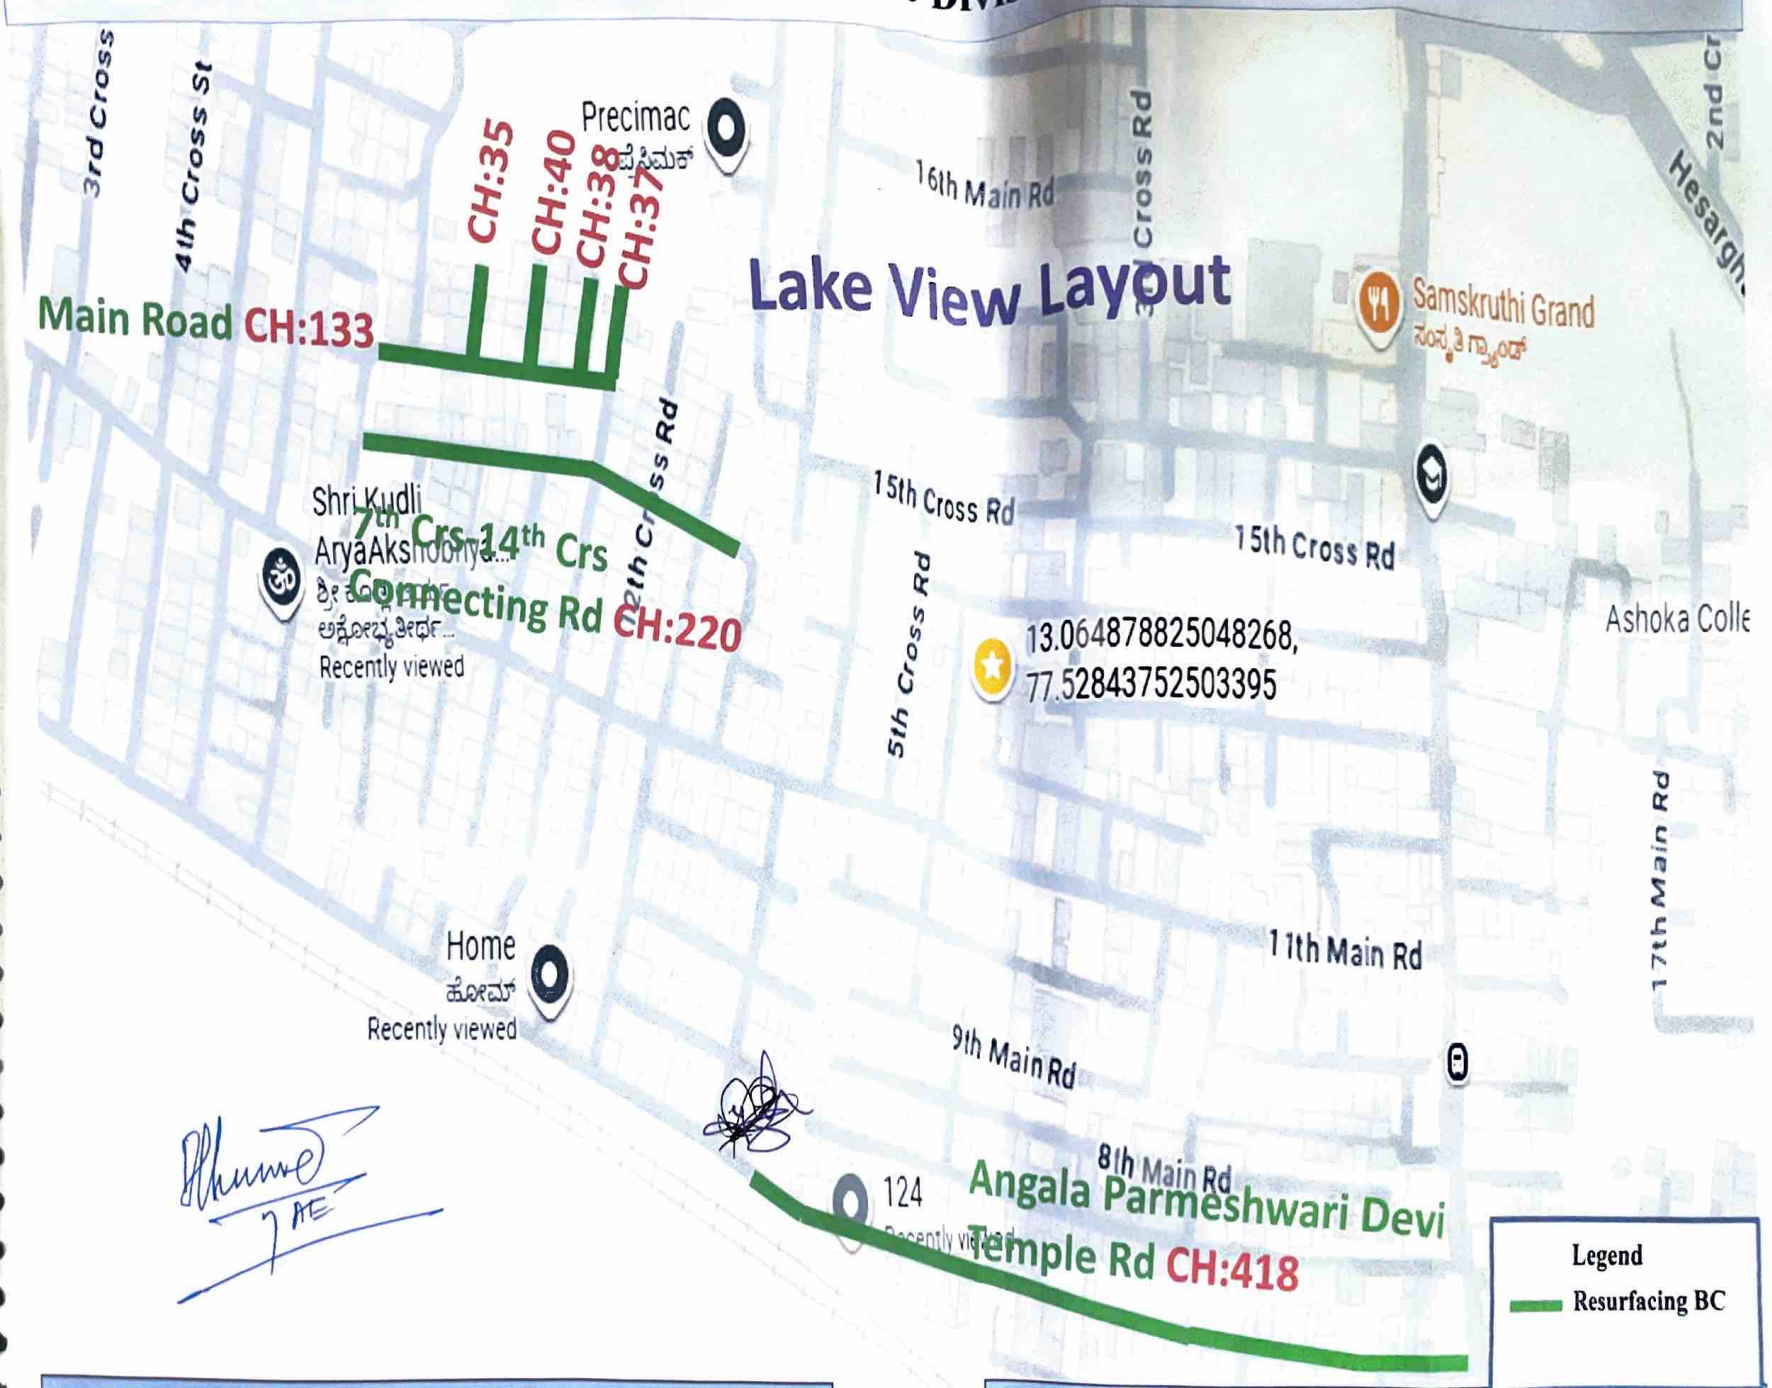

Est. Cost (in Lakhs) : 80.00